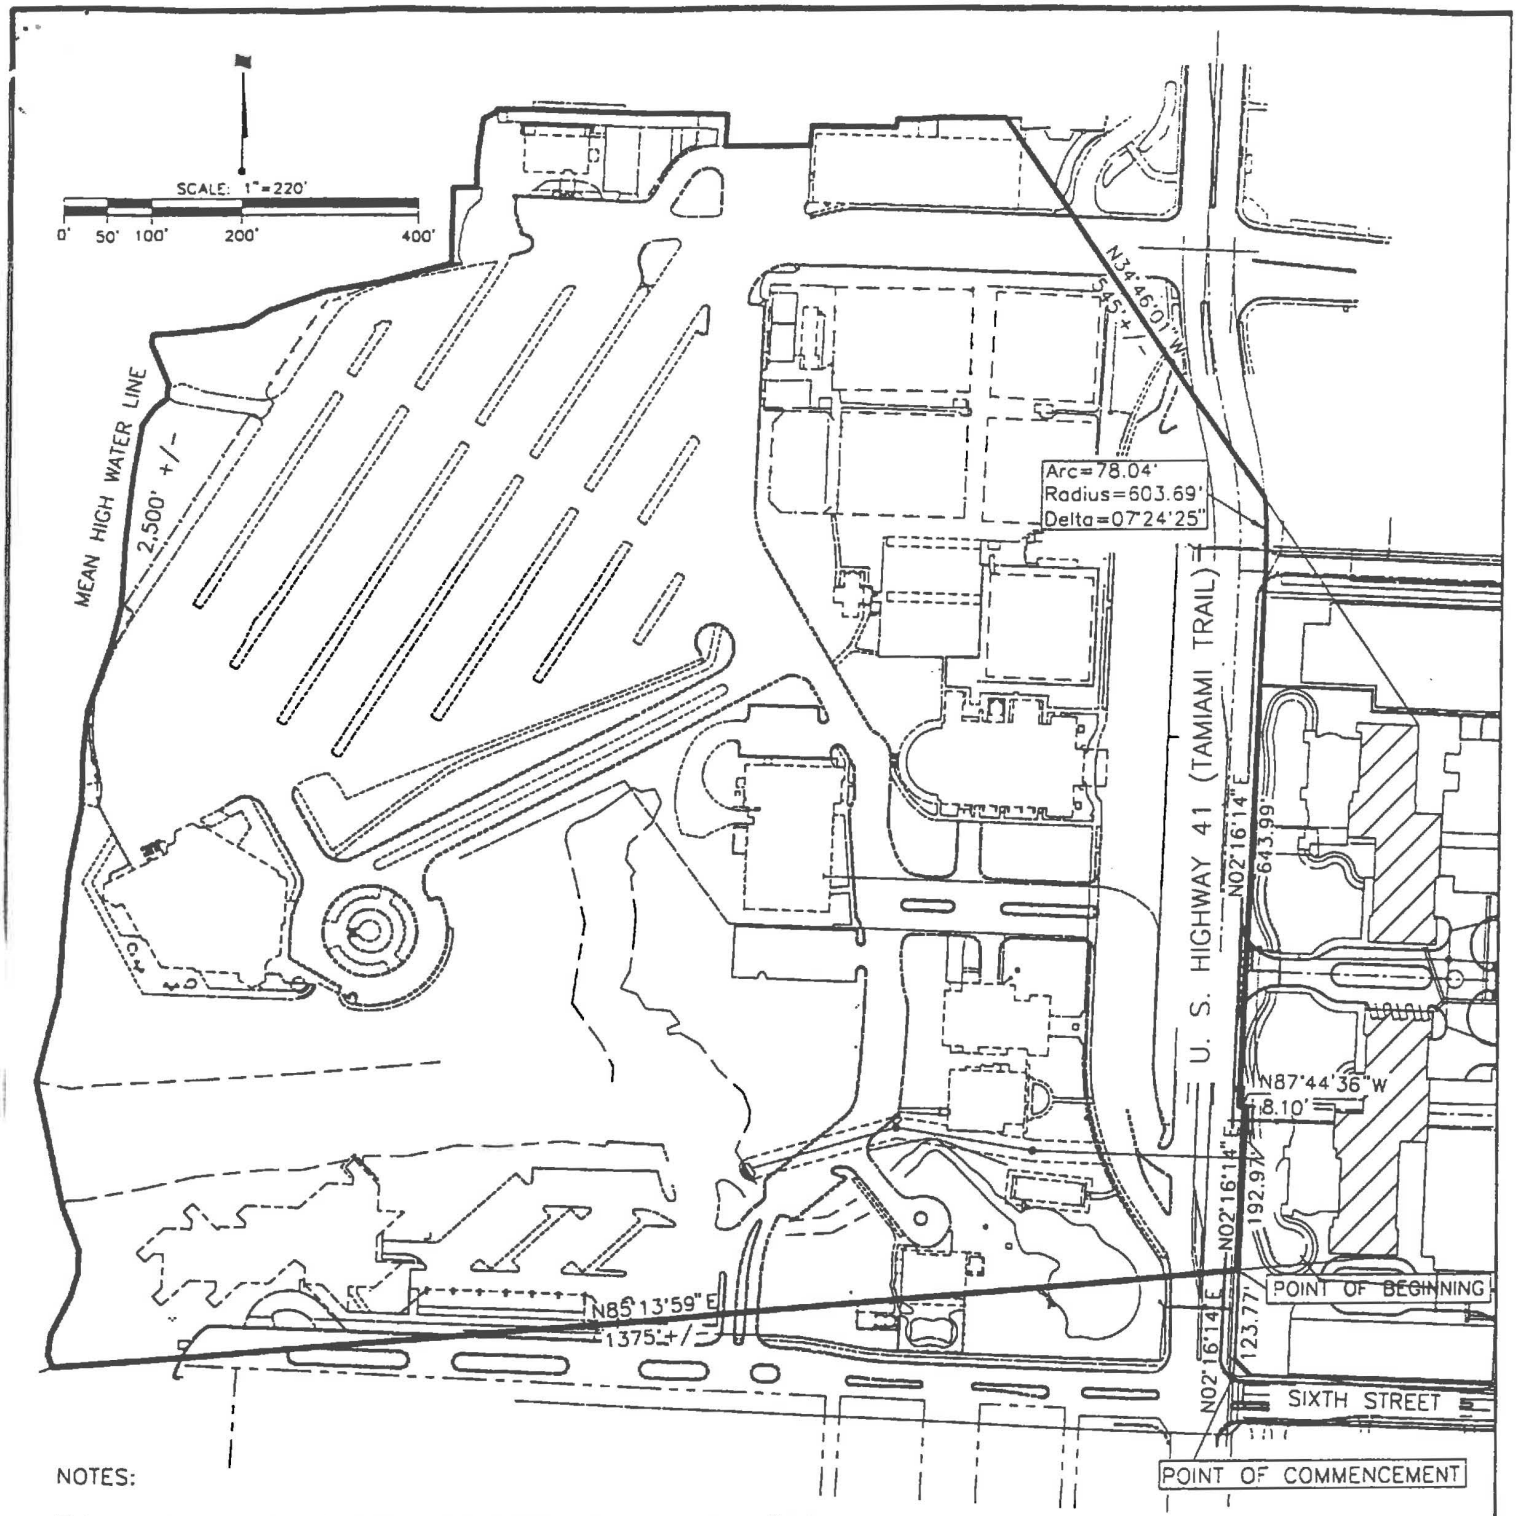

NOTES:

This drawing is a sketch only and does not represent a field survey as such.

Bearings shown hereon are relative to the Northerly line of the Easterly right-of-way of Tamiami Trail (U. S. Highway 41) having a bearing of N.02°16'14"E.

This sketch and description is "not valid without the signature and original raised seal of a Florida licensed surveyor and mapper."

This is NOT a Survey

Sep 15, 1999 - 11:04:14 JFISHER|X:\SUR\02970\plot\2970view.dwg

Wilson Miller

Planners • Engineers • Architects • Surveyors • Landscape Architects • Transportation Consultants

Wilson Miller, Inc.

ENTITY	INITIALS	EMP. NO.	DATE	
COMPUTED BY:	J-F	809		FIELD BOOK:
CHECKED BY:			9/14/99	PAGE:

TITLE:

SKETCH AND DESCRIPTION OF
A VIEW EASEMENT LOCATED IN
SECTIONS 13 & 24
TOWNSHIP 36 SOUTH, RANGE 17 EAST
SARASOTA COUNTY, FLORIDA

CLIENT:

WYNNTON GROUP
511 Bay Street, Suite 410
Tampa, Florida, 33606

SEC. MAP: SEC:	VERTICAL SCALE:	HORIZONTAL SCALE:	DATE:	PROJECT NO:	DWG.	SHEET NUMBER:	DRAWING NUMBER:	REVISION:
		1"=220'	9\14\99	02970-001-003	MASL2	1 of 2	A2970-001-057	